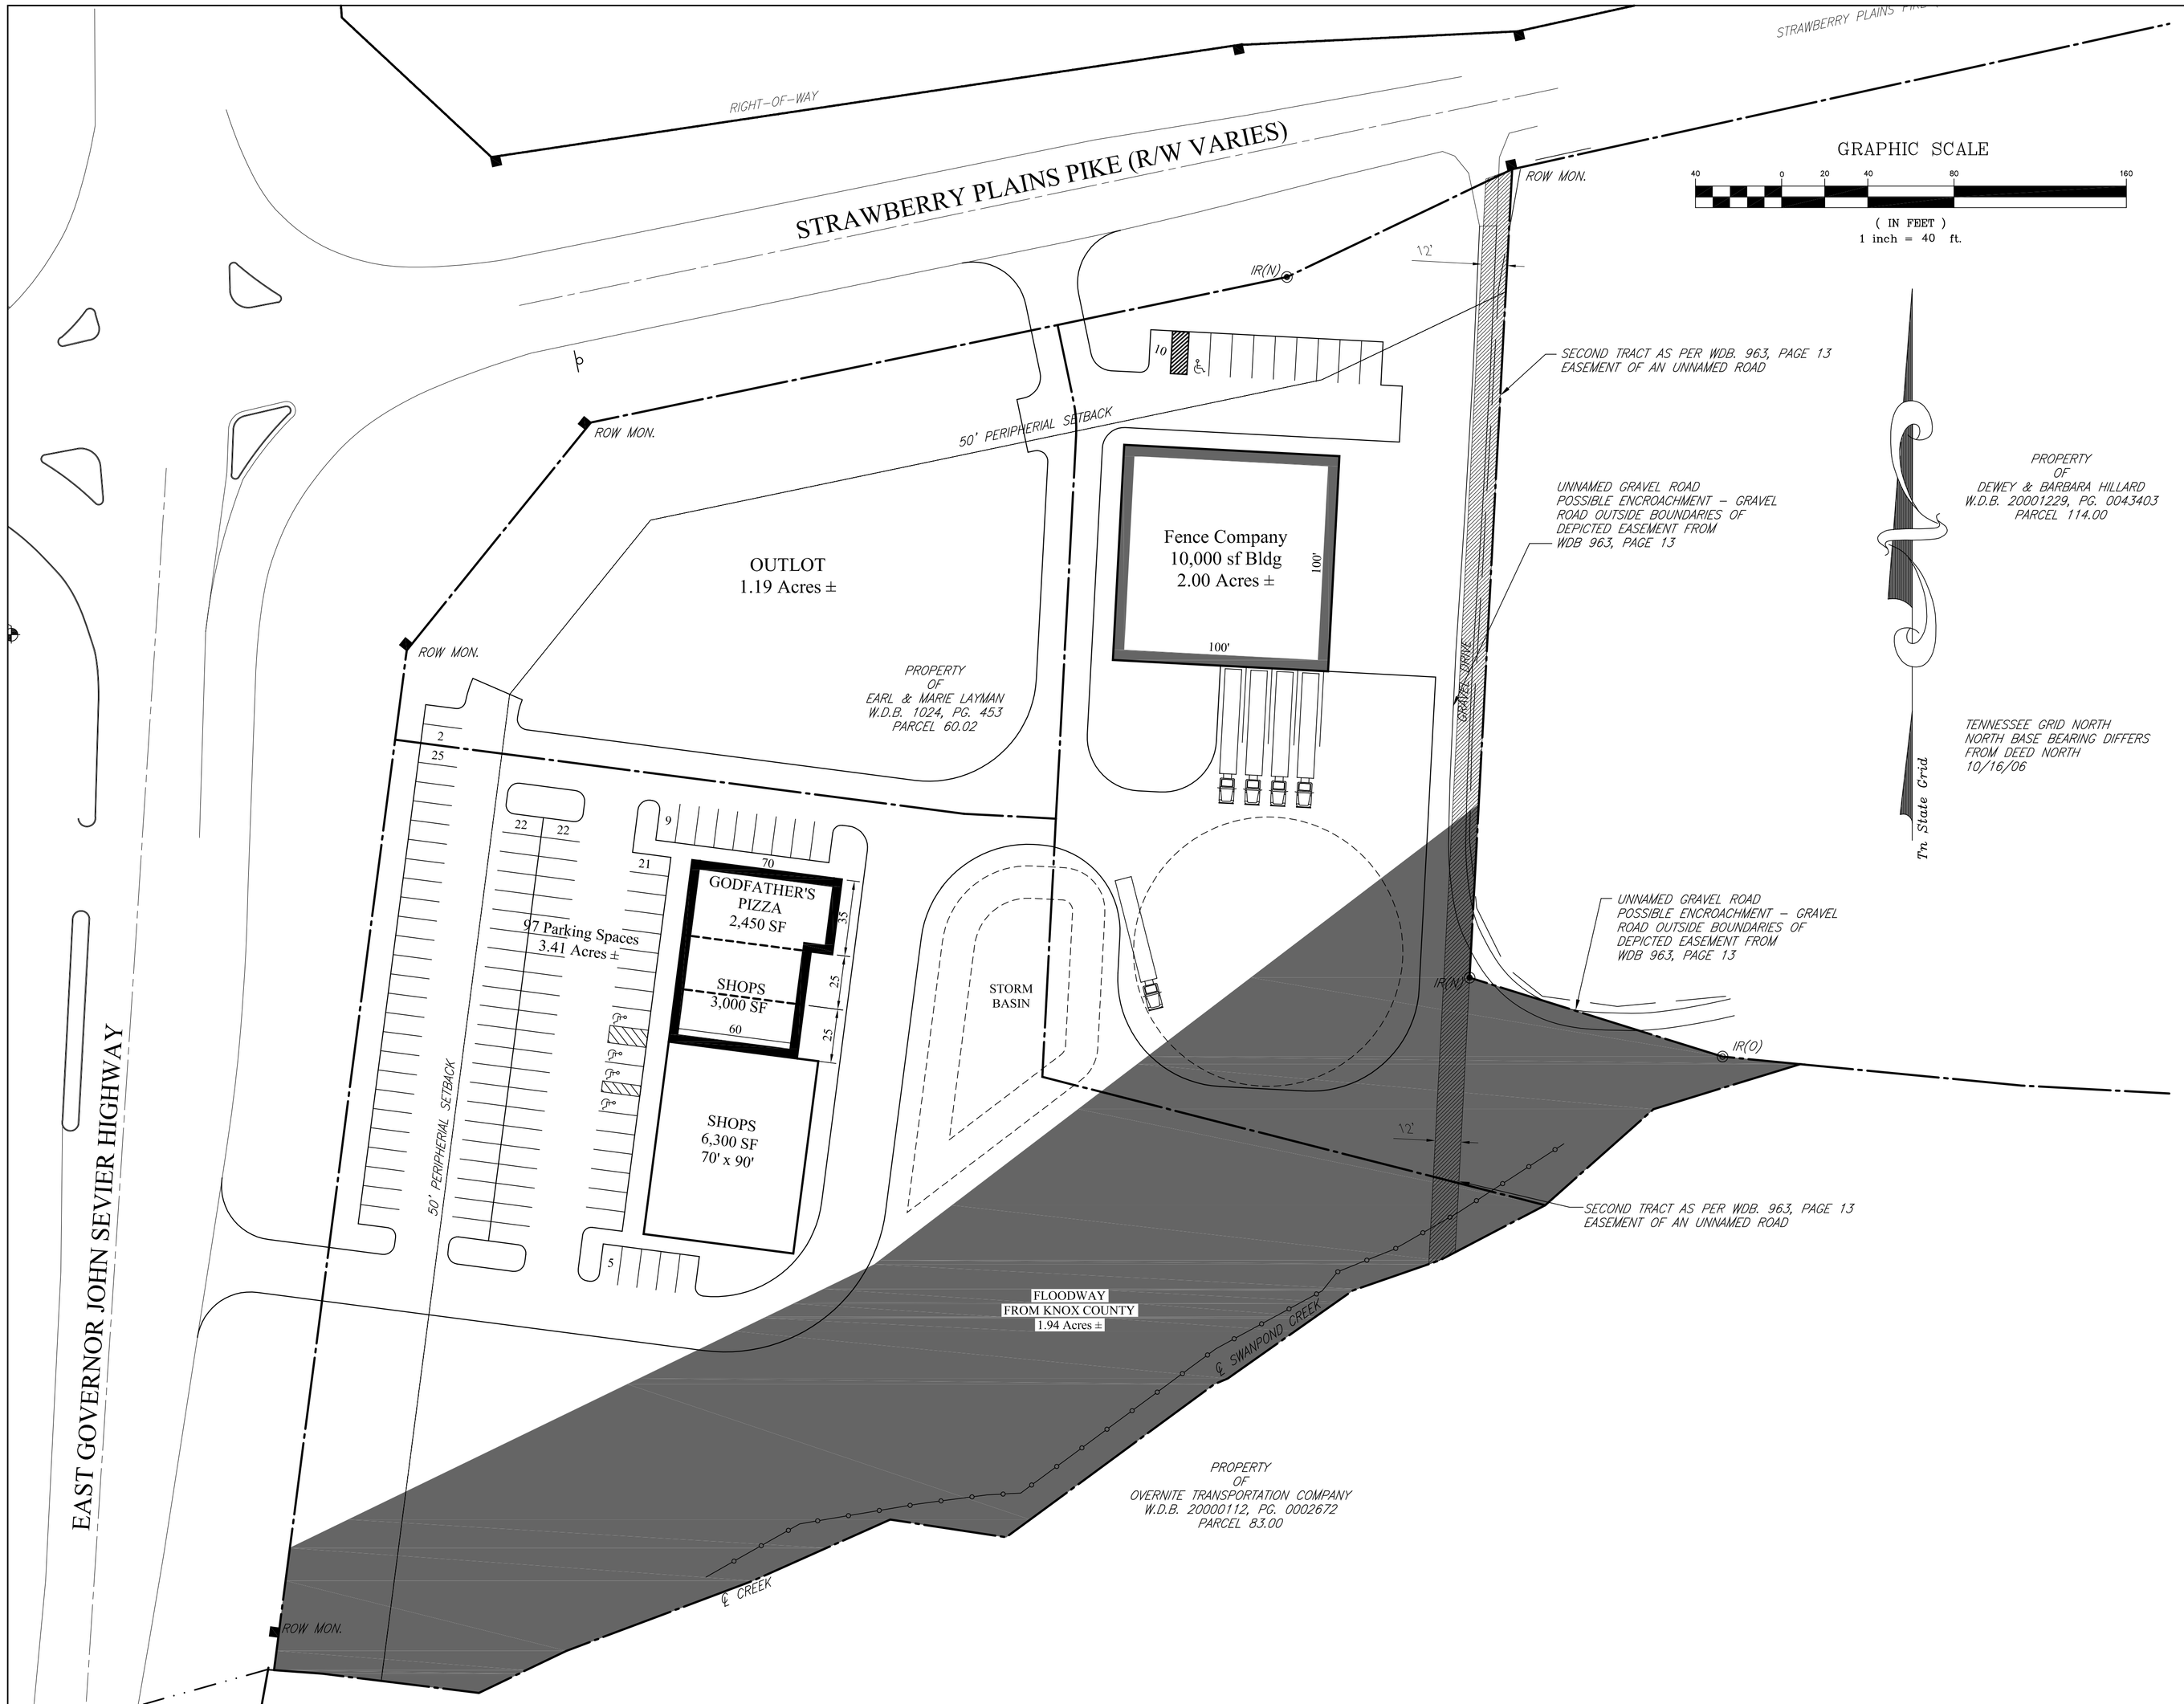

GBS engineering
1313 Kalmia Road
Knoxville, TN 37909
Phn: 865.566.0185
Fax: 888.485.7005

REV.	DESCRIPTION	BY	DATE
-	--	-	-
-	--	-	-
-	--	-	-
-	--	-	-
-	--	-	-

TITLE: CONCEPTUAL SITE PLAN	DRAWN BY: -	SHEET NO:
LOCATION: Governor John Sevier Hwy & Strawberry Plains Pike, Knox County, Tennessee, CLT Map 083, Parcel No. 60.02	CHECKED BY: -	CSP 6
	FILE NAME: CSP 6	
	JOB NUMBER 1031	
Owner: Holrob Investments, LLC	ISSUE DATE: 05/04/2009	